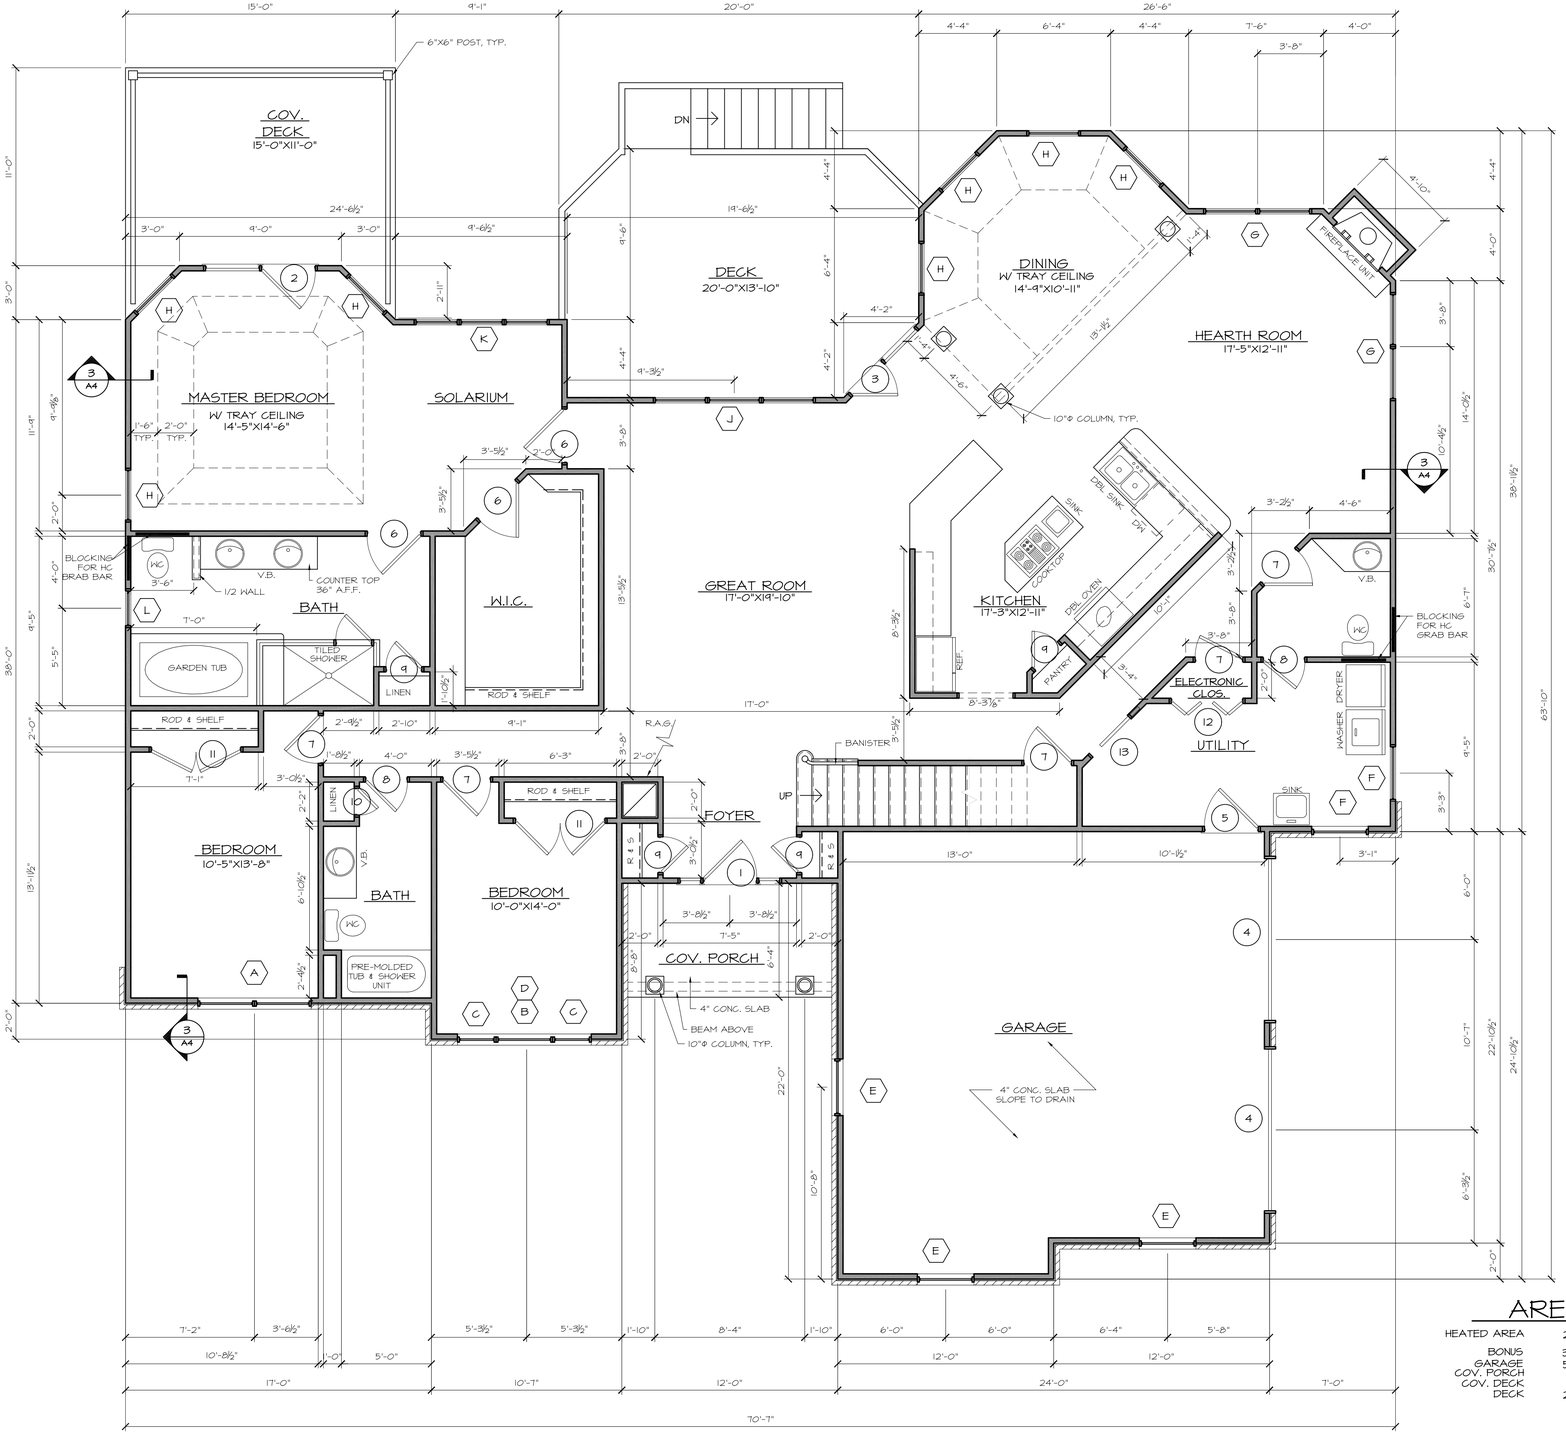

1 / A3 **FIRST FLOOR PLAN**
1/4" = 1'-0"

DOOR SCHEDULE

Tag	Quantity	Width	Height	Remarks
1	1	3'-0"	6'-8"	EXT. FRONT DOOR W/ SIDELIGTS & ELLIPTICAL TRANSOM
2	1	6'-0"	6'-8"	FULL GLASS PATIO UNIT
3	1	5'-0"	6'-8"	FULL GLASS PATIO UNIT
4	2	9'-0"	8'-0"	GARAGE DOOR
5	1	3'-0"	6'-8"	INSULATED DOOR
6	3	3'-0"	6'-8"	INT. DOOR UNIT
7	5	2'-8"	6'-8"	INT. DOOR UNIT
8	2	2'-4"	6'-8"	INT. DOOR UNIT
9	4	2'-0"	6'-8"	INT. DOOR UNIT
10	1	1'-6"	6'-8"	INT. DOOR UNIT
11	2	5'-0"	6'-8"	INT. DBL DOOR UNIT
12	1	4'-0"	6'-8"	INT. DBL BIFOLD
13	1	3'-0"	6'-8"	INT. POCKET

WINDOW SCHEDULE

Tag	Quantity	R.O. Width	R.O. Height	Pella # / Remarks
A	1	6'-2 3/4"	5'-11 3/4"	#3771 / TWIN DBL HUNG
B	1	3'-1 3/4"	5'-11 3/4"	#3771 / DBL HUNG
C	2	2'-1 3/4"	5'-11 3/4"	#2571 / DBL HUNG
D	1	3'-1 3/4"	1'-5"	#3712 / SEGMENT HEAD
E	3	3'-1 3/4"	5'-11 3/4"	#3771 / DBL HUNG
F	2	3'-1 3/4"	2'-11 3/4"	#3735 / DBL HUNG
G	2	6'-2 3/4"	4'-11 3/4"	#3754 / TWIN DBL HUNG UNIT
H	7	2'-11 3/4"	4'-11 3/4"	#3559 / CASEMENT UNIT
J	1	8'-9 3/4"	4'-11 3/4"	#3554 / TRIPLE CASEMENT UNIT
K	1	7'-3 3/4"	4'-11 3/4"	#2454 / TRIPLE CASEMENT UNIT
L	1	2'-1 3/4"	2'-11 3/4"	#2535 / DBL HUNG
M	1	2'-9 3/4"	4'-9 3/4"	#3357 / DBL HUNG

AREA

HEATED AREA	2519 SQFT
BONUS	338
GARAGE	589
COV. PORCH	68
COV. DECK	174
DECK	294

NOTES:

1. OWNER/BUILDER TO VERIFY ALL DIMENSIONS.
2. FIRST FLOOR CEILING HEIGHT IS 9'-0" UNLESS SPECIFED.
3. ALL WALLS DRAWN AT 3 1/2" UNLESS SPECIFIED.
4. VENT DRYER TO OUTSIDE AIR.
5. STAIR TREADS TO BONUS SHOWN AT 11 1/4".

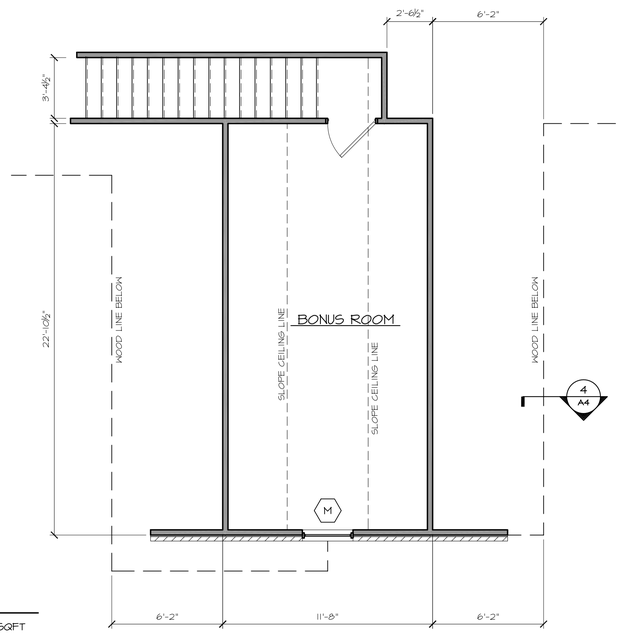

2 / A3 **BONUS ROOM PLAN**
1/4" = 1'-0"

*These Drawings Are The Property Of Nichols Custom Designed Homes. Any Reproduced Or Copied Print Without Permission Is A Violation Of Copyright Laws. All Rights Reserved

BOUTON'S C.A.D. & REPROGRAPHICS
701 E. Spring St.
Cookeville, Tennessee 38501
(931) 528-9223 Fax (931) 525-3509
email: wbouton@ctlink.net

PRM PLAN #3

NICHOLS CUSTOM DESIGNED HOMES
PR&M OF TENNESSEE, INC.
3670 Peavine Road
Crossville, Tennessee 38571
(931) 456-6320 FAX: (931) 456-6416
email: info@tennesseeretirement.net

FLOOR PLANS

OWNER	CROFT
LOCATION	CATOOSA SUB.
DATE	4-6-05
CONTRACTOR	
BLOCK	I
LOT	35
DRAWN BY	Bouton's CAD
SCALE	1/4"=1'-0"

REVISIONS

1.	4-13-05
2.	
3.	
4.	
5.	
6.	

DATE: 03-16-05
JOB #: 05-064